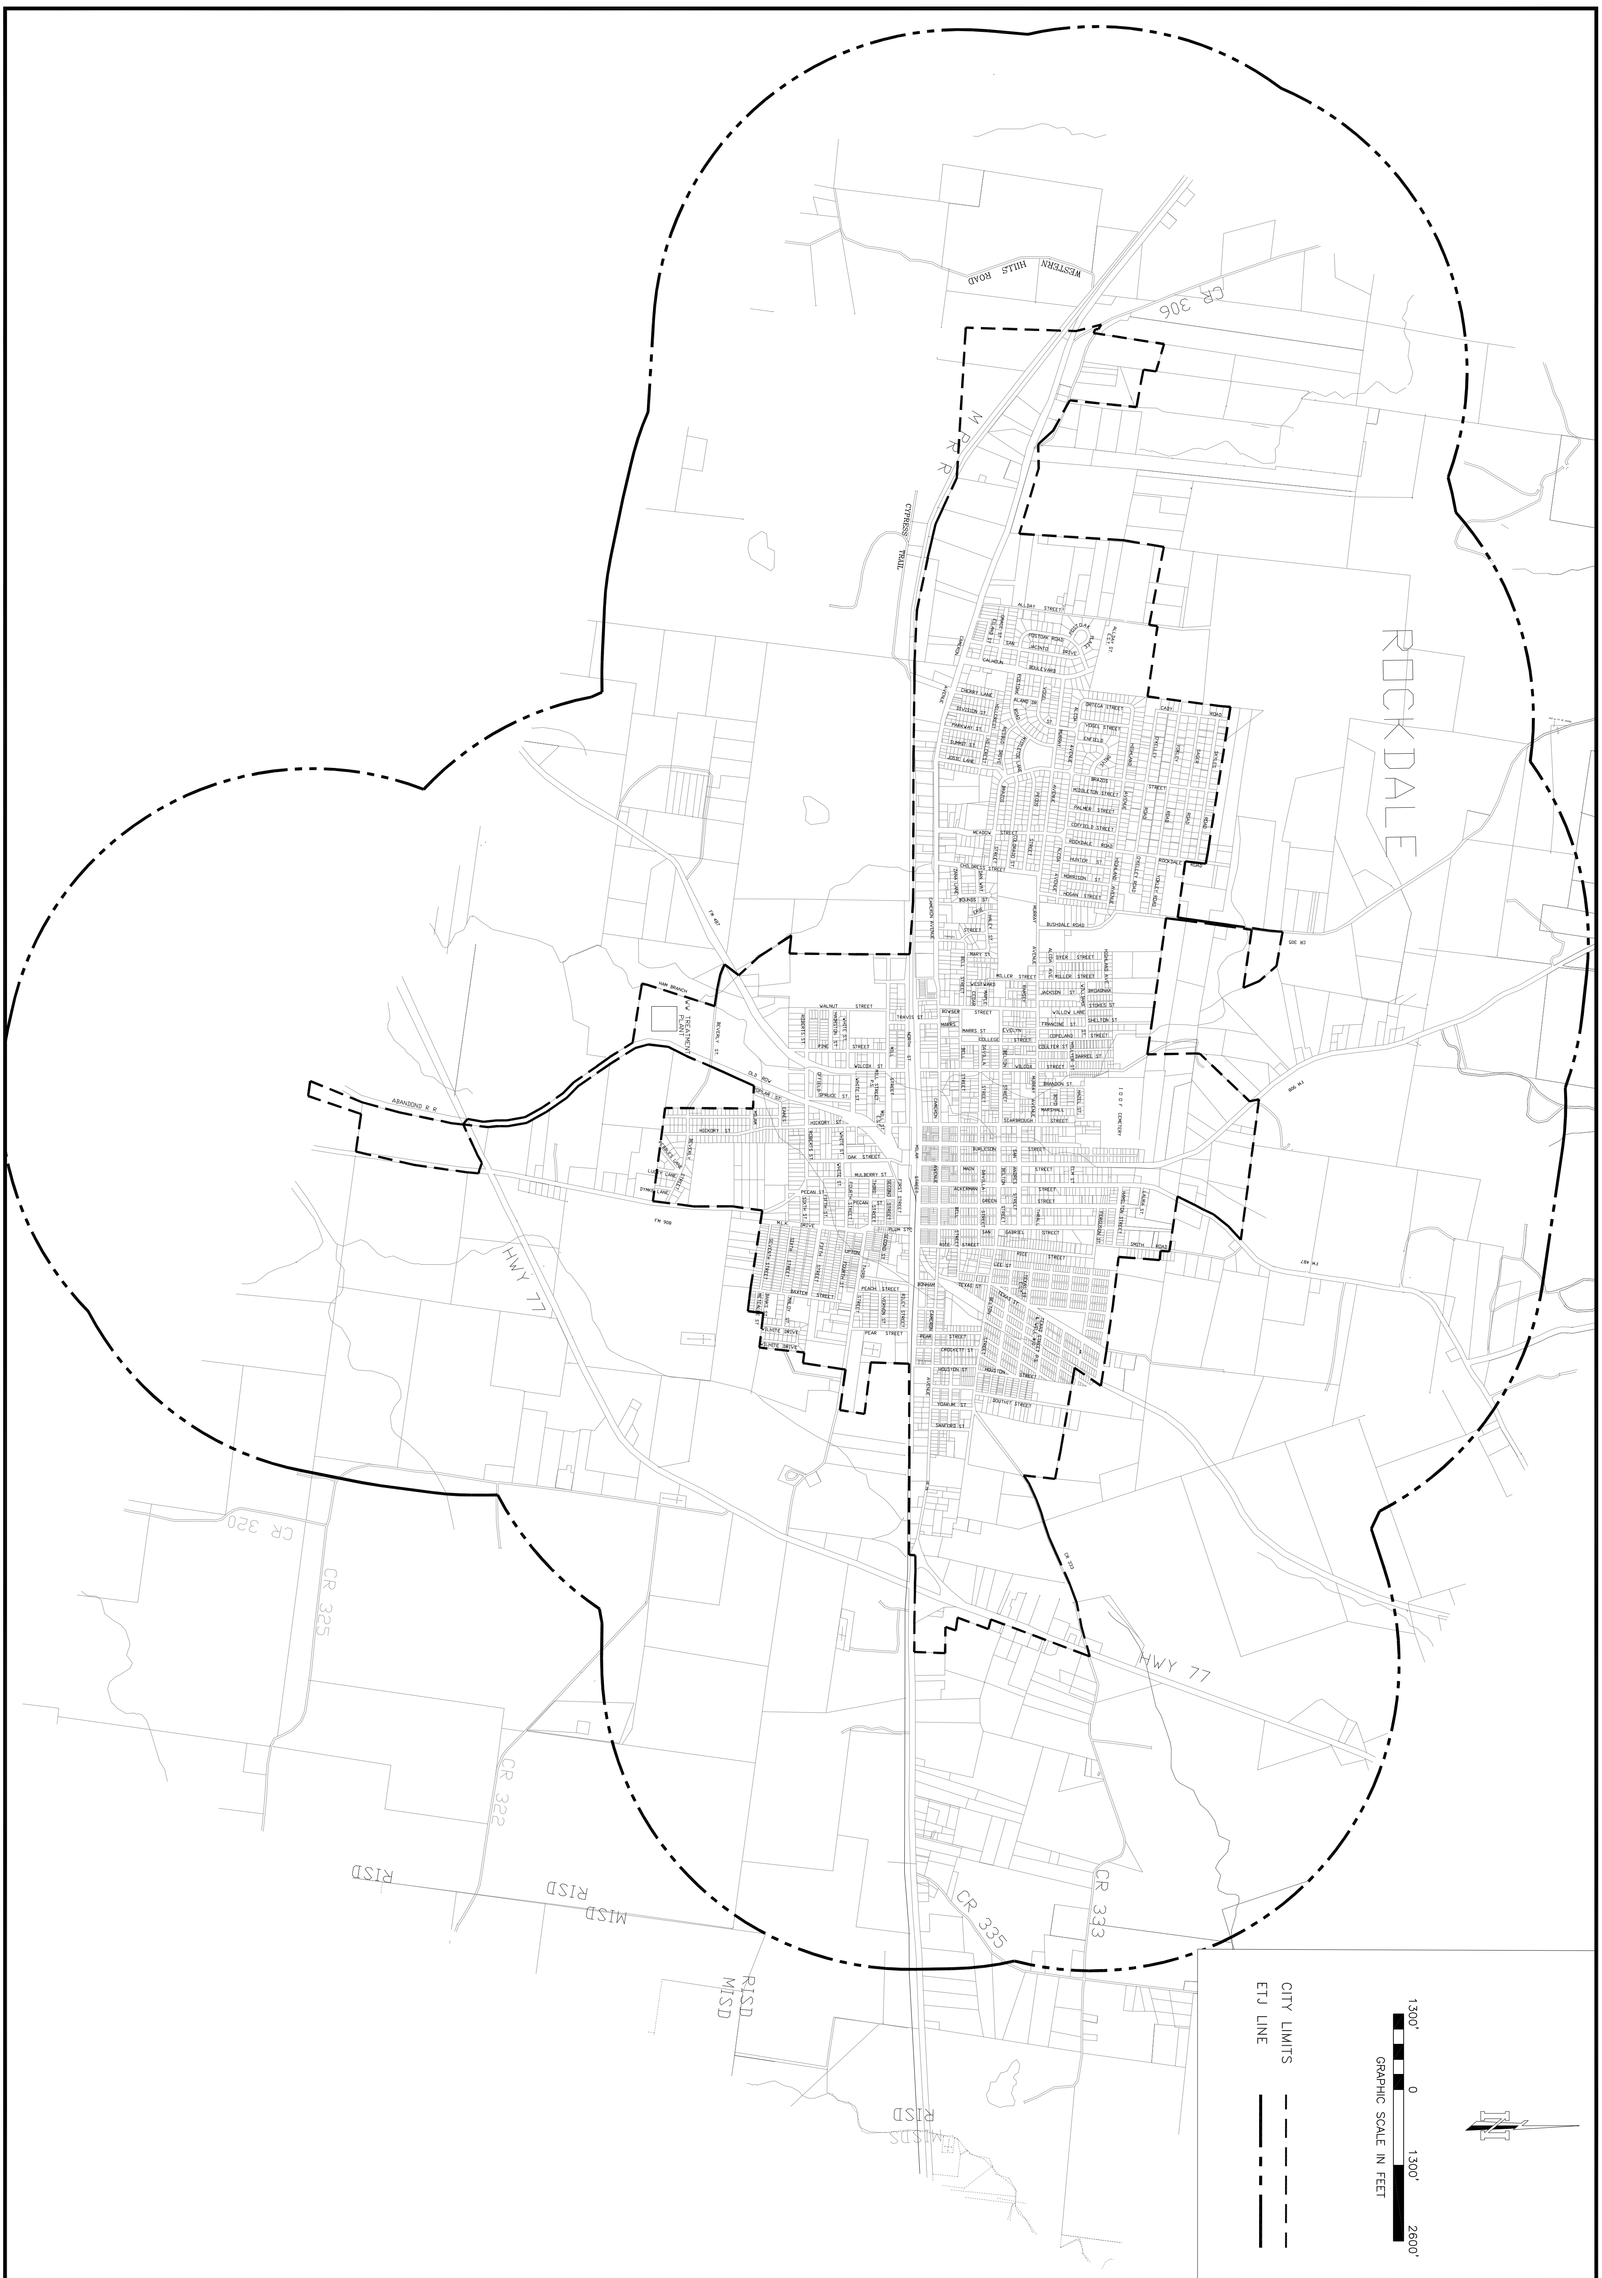

SHEET 1 OF 1

SEAL

SHEET NO.

4833 Spicewood Springs Road, Suite 204
Austin, Texas 78759
T.512-342-6868
F.512-342-6877
www.ksaeng.com

KSA ENGINEERS

Austin-Longview-Lufkin-McKinney-Sugar Land-Tyler

DRAWN BY:	MM
DESIGNED BY:	SPD
LATEST REVISION:	11/24/2008
KSA JOB NO.:	RD.007

PROJECT NAME: CITY OF ROCKDALE

SHEET NAME: ETJ MAP

VERT. SCALE	-
HORIZ. SCALE	-
PLOT SCALE	1:1
DRAWING NAME	Rockdale Wastewater Basemap2

MARK	REVISION	DATE

M:\PROJECTS\RD-007\CAD\BASEMAP\ROCKDALE WASTEWATER BASEMAP2.DWG:LAYOUT1