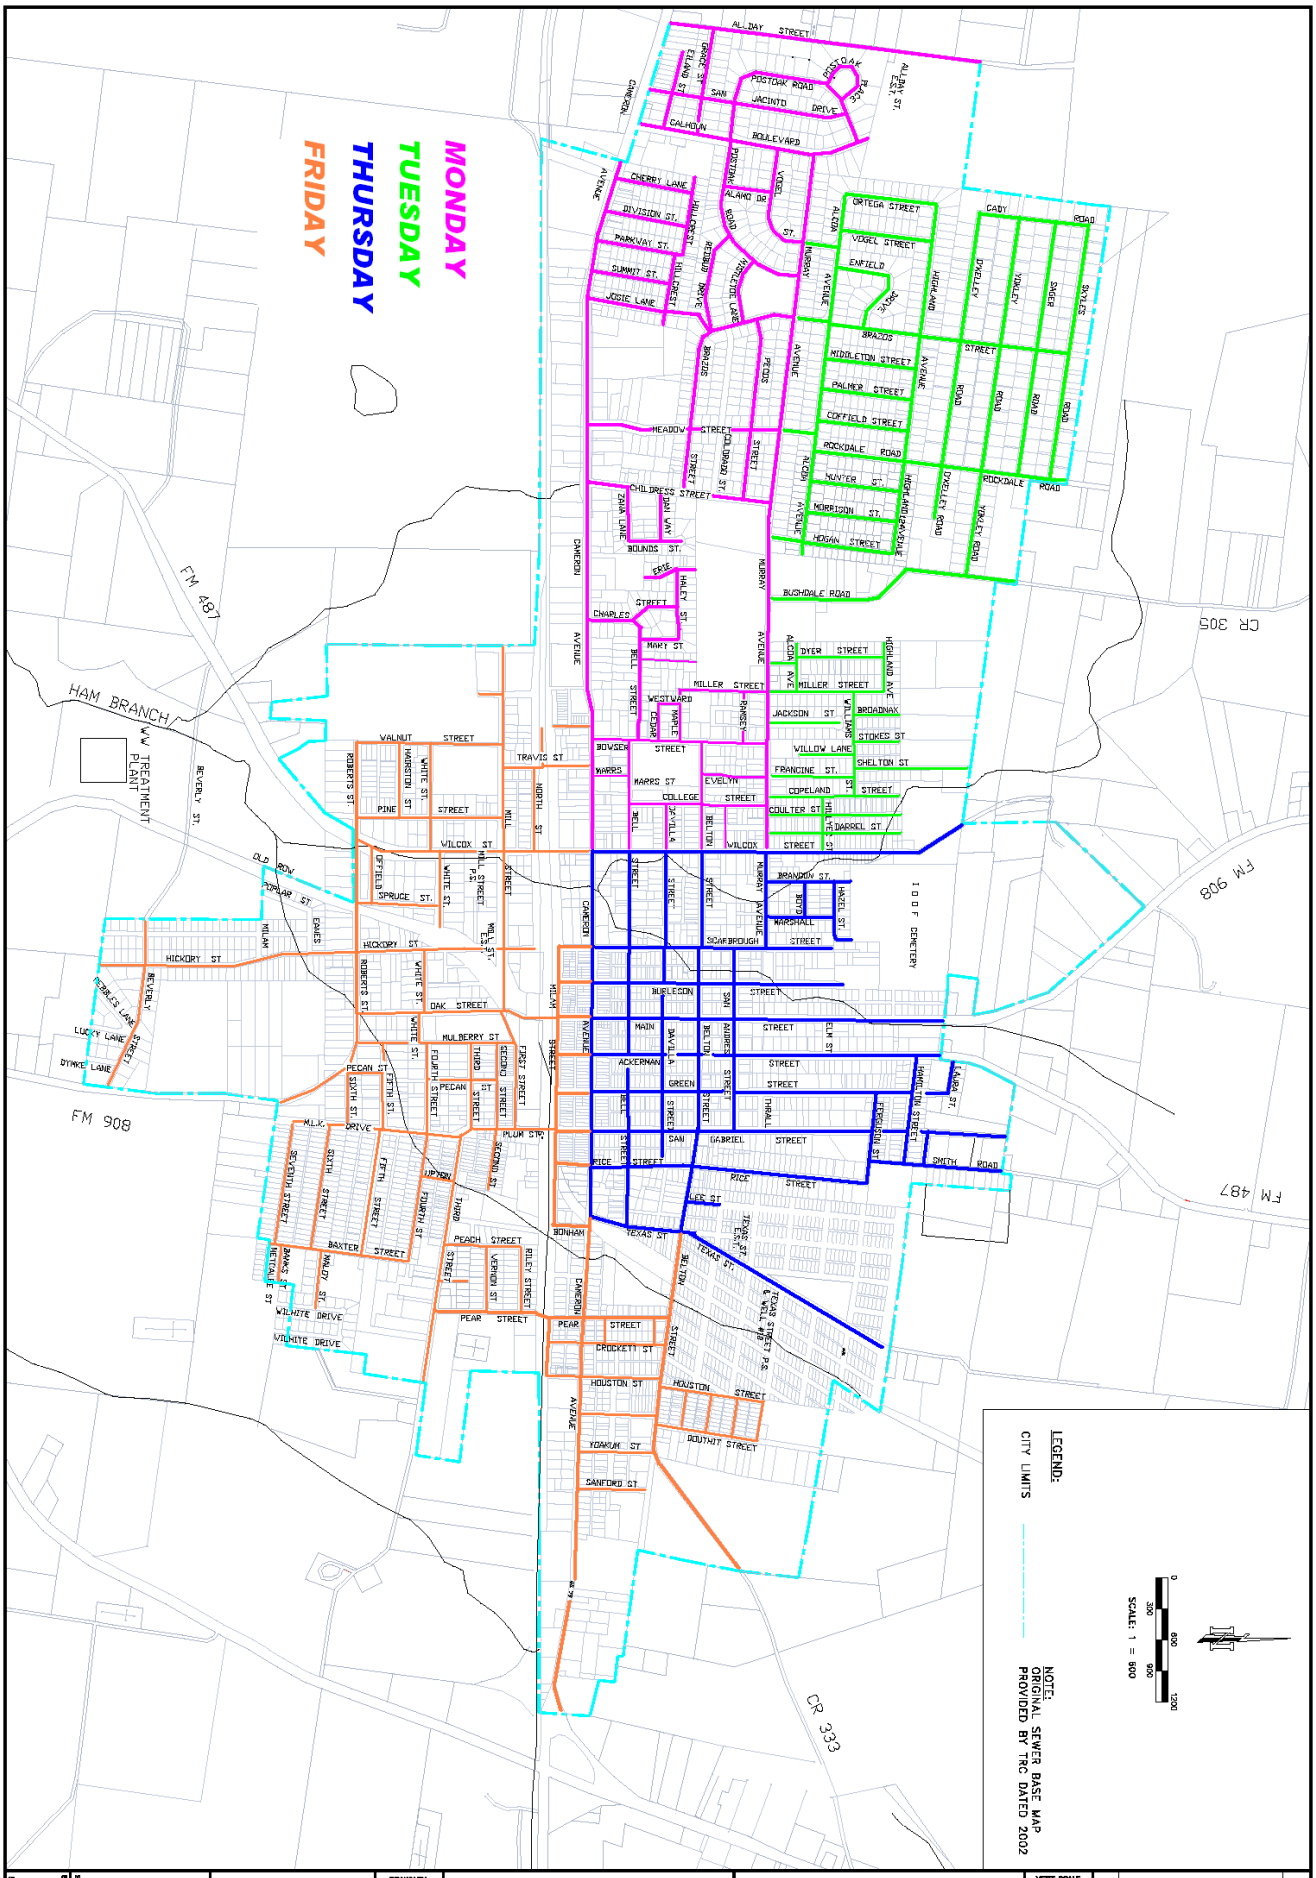

SHEET NO. 1 OF 1	SEAL:	KSA ENGINEERS 4833 Spicewood Springs Road, Suite 204 Austin, Texas 78759 T.512-342-6888 F.512-342-6877 www.ksaeng.com Austin-Longview-Lufkin-McKinney-Sugar Land-Tyler	DRAWN BY: MM DESIGNED BY: SPD LATEST REVISION: 09/03/2008 KSA JOB NO.: RD.013M	CITY OF ROCKDALE PROJECT NAME:	CITY OF ROCKDALE 2009/2010 TCDP PROJECT MAP SHEET NAME: Rockdale Wastewater Basemap

VERT. SCALE -			
HORIZ. SCALE -			
PLOT SCALE 1:1			
DRAWING NAME	MARK	REVISION	DATE

M:\MARKETING...2-12-07 FORWARD\RD-013M\CAD\ROCKDALE WASTEWATER BASEMAP.DWG:22X34